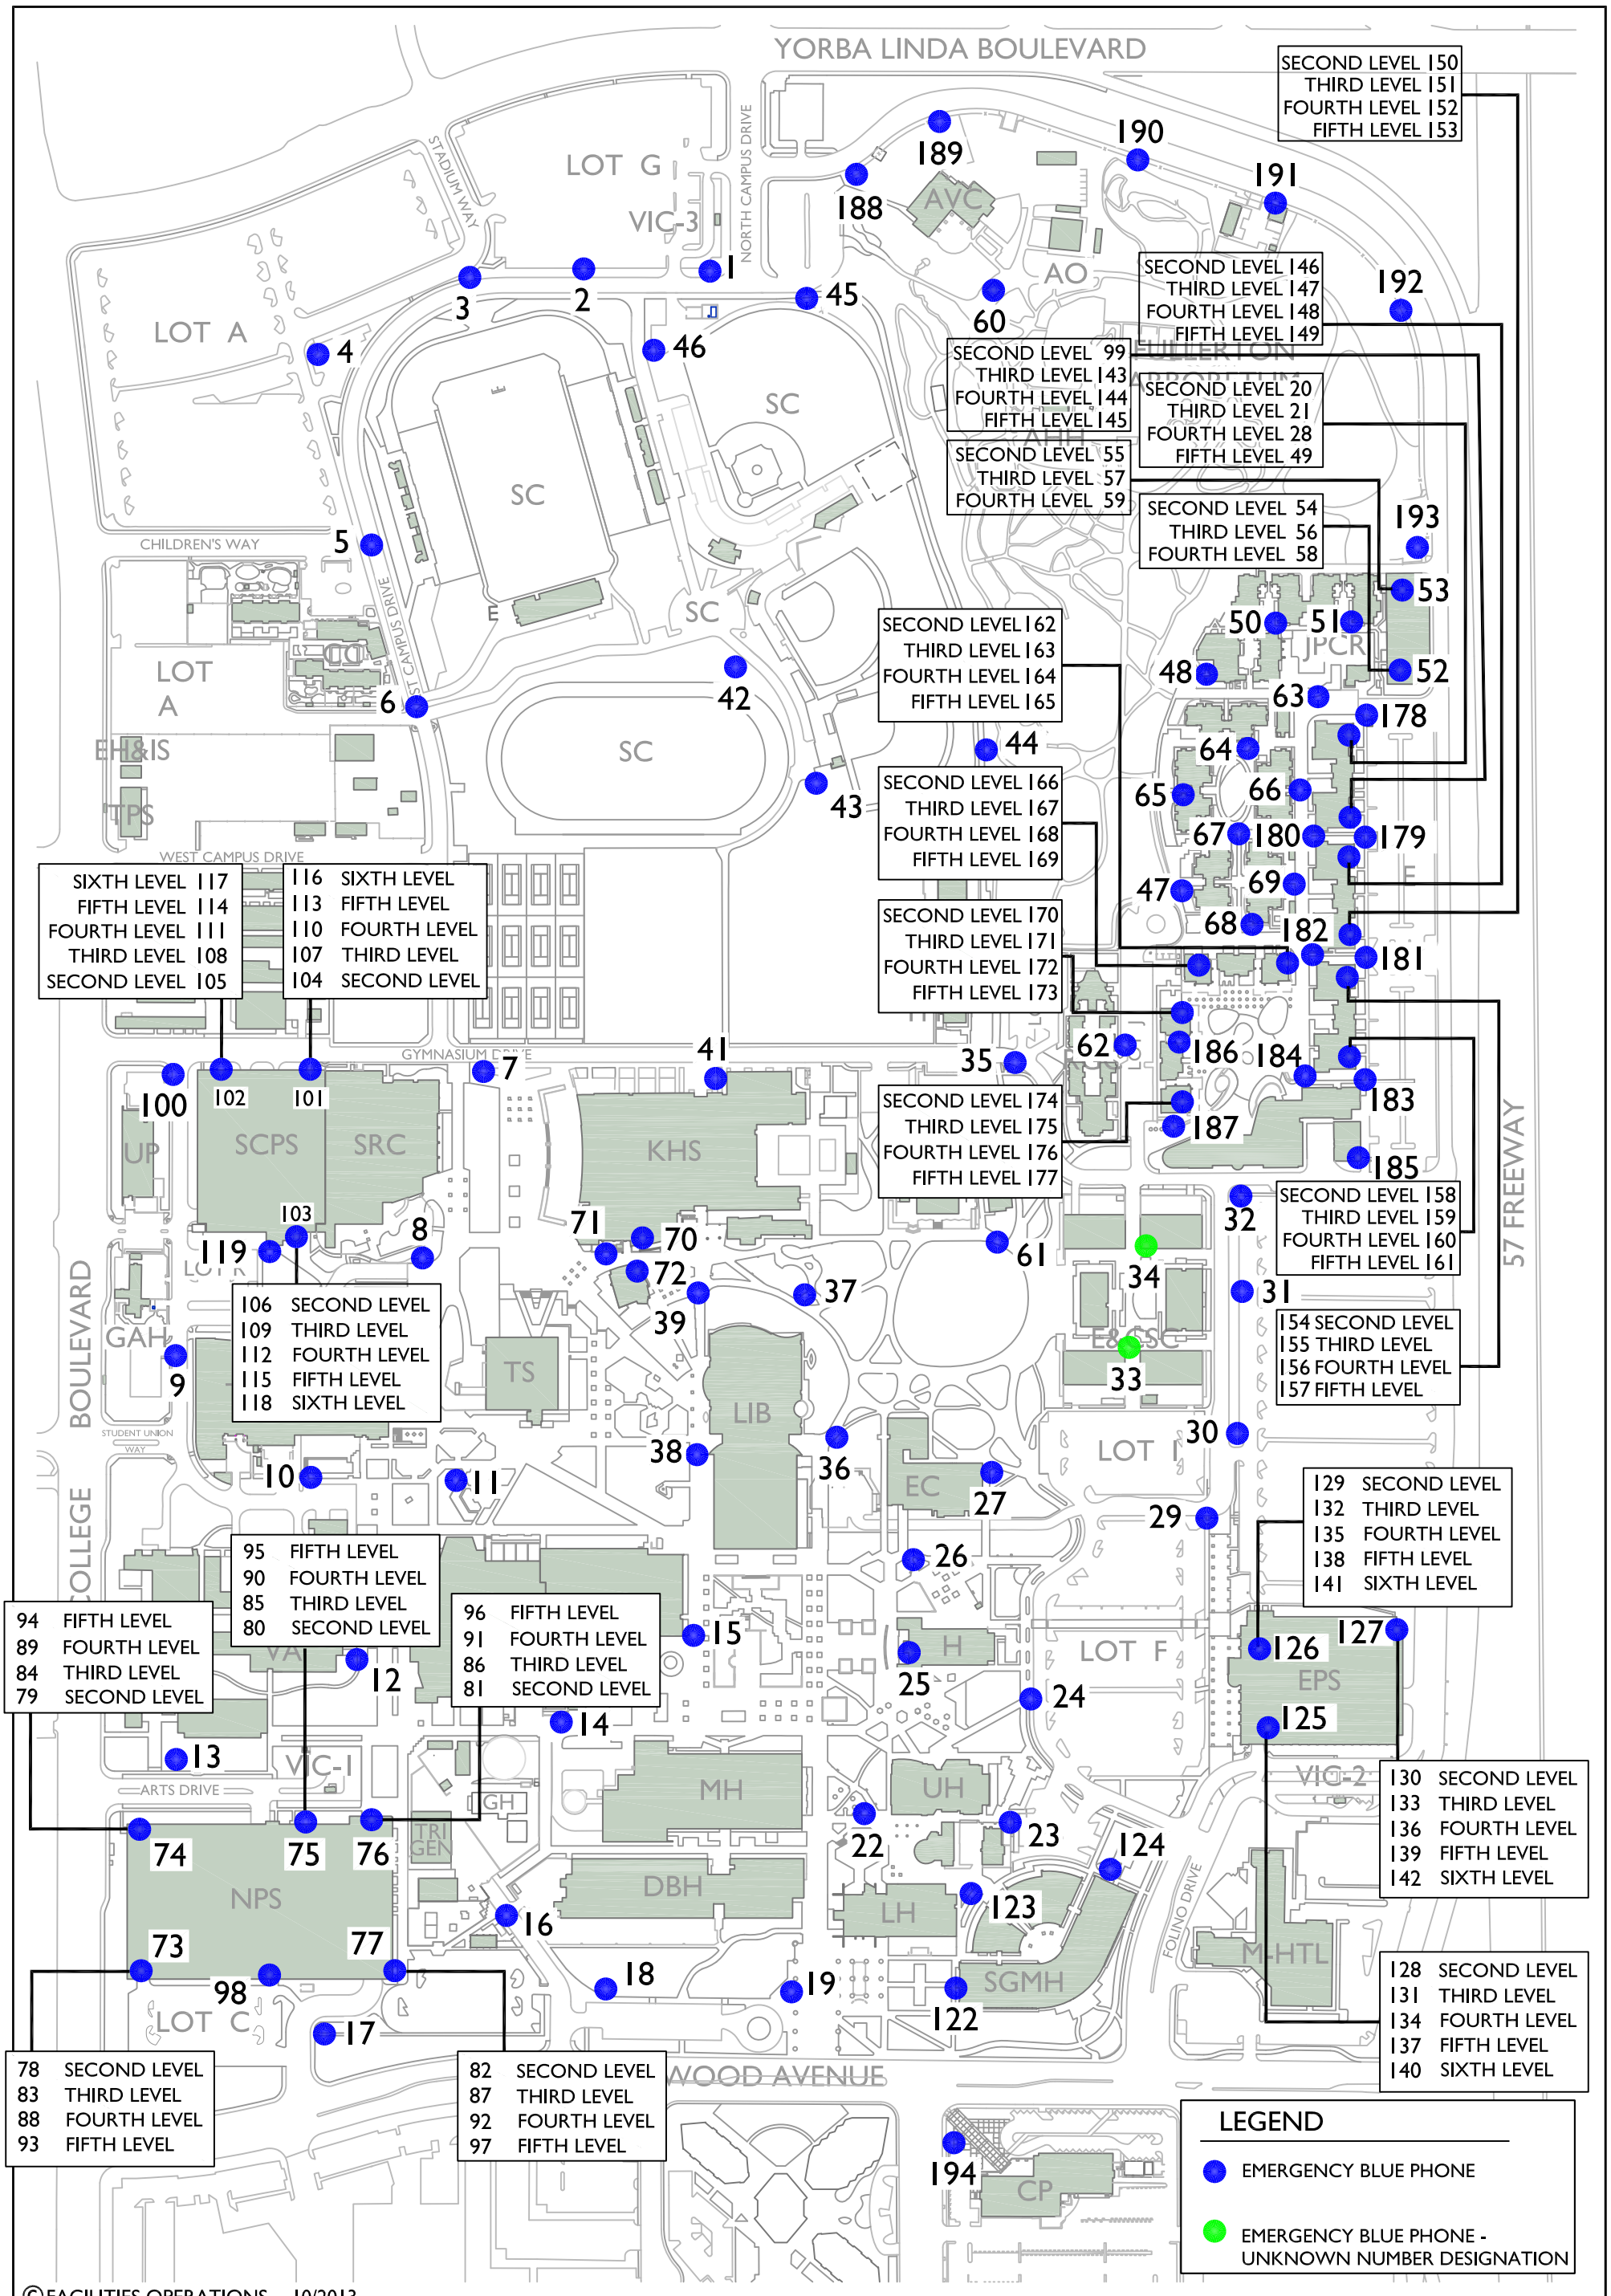

EMERGENCY BLUE PHONE MAP 2013

BP-1

PROJECT:	UTILITY MASTER PLAN	CLIENT:	
DRAWN BY: KG	DATE: DK	CHECKED BY:	DATE: 8-21-2012
Rev. Date: 3/14/14	Rev. Note: updated East Campus Drive & CP	Project Manager:	SCALE: 1" = 300'-0"

N

W0

CAD Office
Facilities Operations